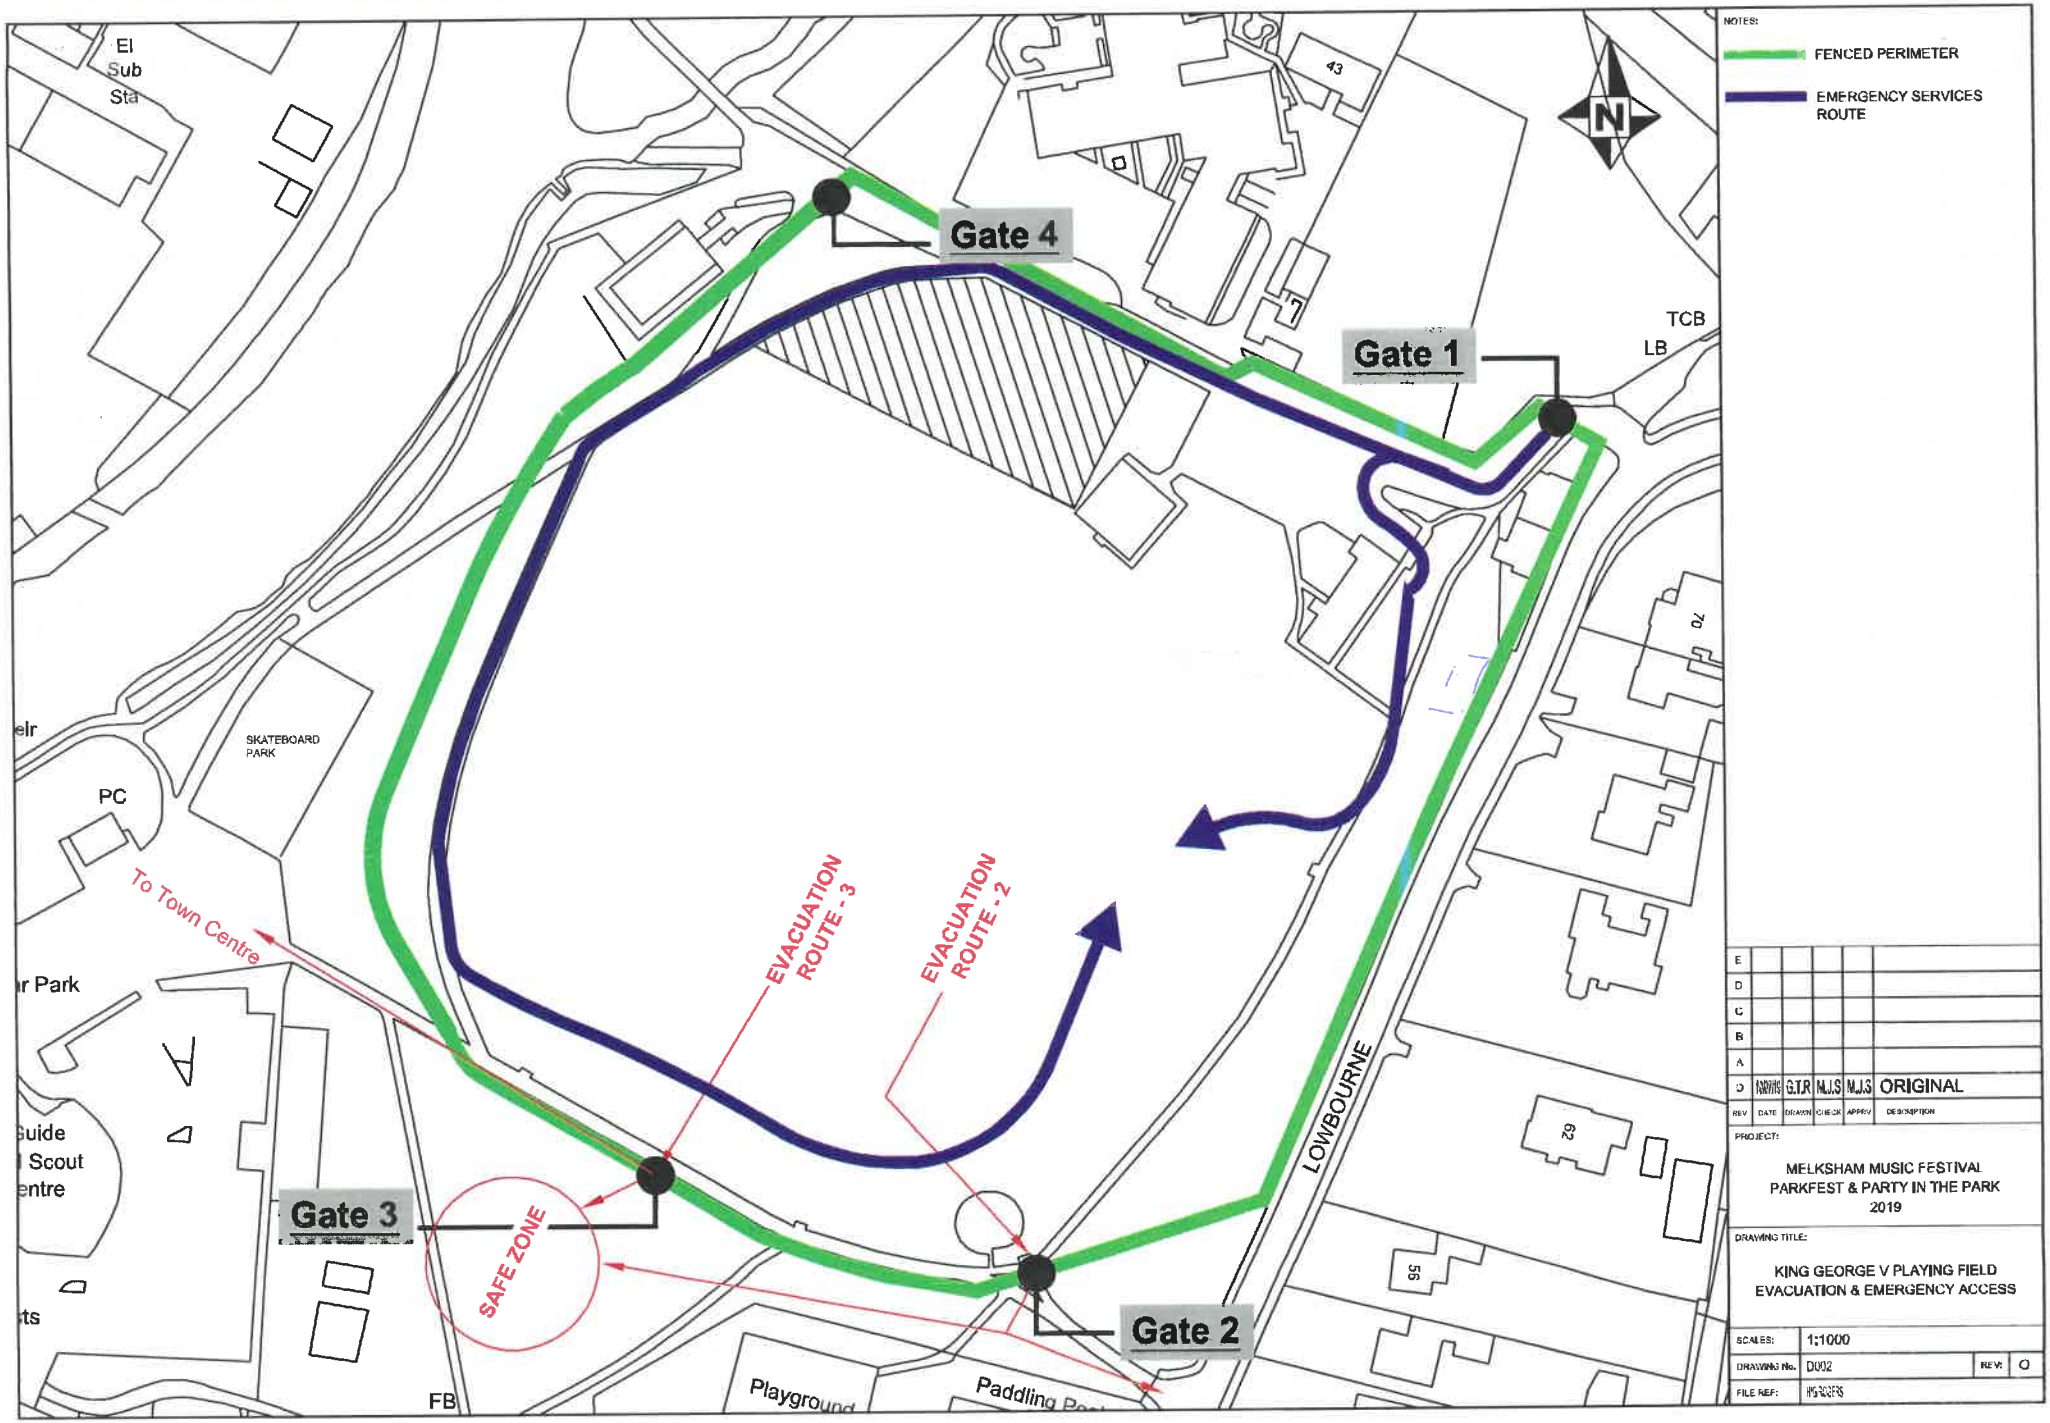

NOTES:
FENCED PERIMETER
EMERGENCY SERVICES ROUTE
Gate 1
Gate 2
Gate 3
Gate 4
EVACUATION ROUTE - 3
EVACUATION ROUTE - 2
SAFE ZONE
To Town Centre
LOWBOURNE
SKATEBOARD PARK
PC
El Sub Sta
TCB
LB
FB
Playground
Paddling Pool
43
70
62
56
E
D
C
B
A
D
G.T.R
M.J.S
M.J.S
ORIGINAL
REV
DATE
DRAWN
CHECK
APPRV
DESCRIPTION
PROJECT:
MELKSHAM MUSIC FESTIVAL
PARKFEST & PARTY IN THE PARK
2019
DRAWING TITLE:
KING GEORGE V PLAYING FIELD
EVACUATION & EMERGENCY ACCESS
SCALES:
1:1000
DRAWING No.
D002
REV:
O
FILE REF: